NORTH

MEZZANINE FLOOR PLAN
SCALE: 1/8"=1'-0"

0 4' 8' 16'

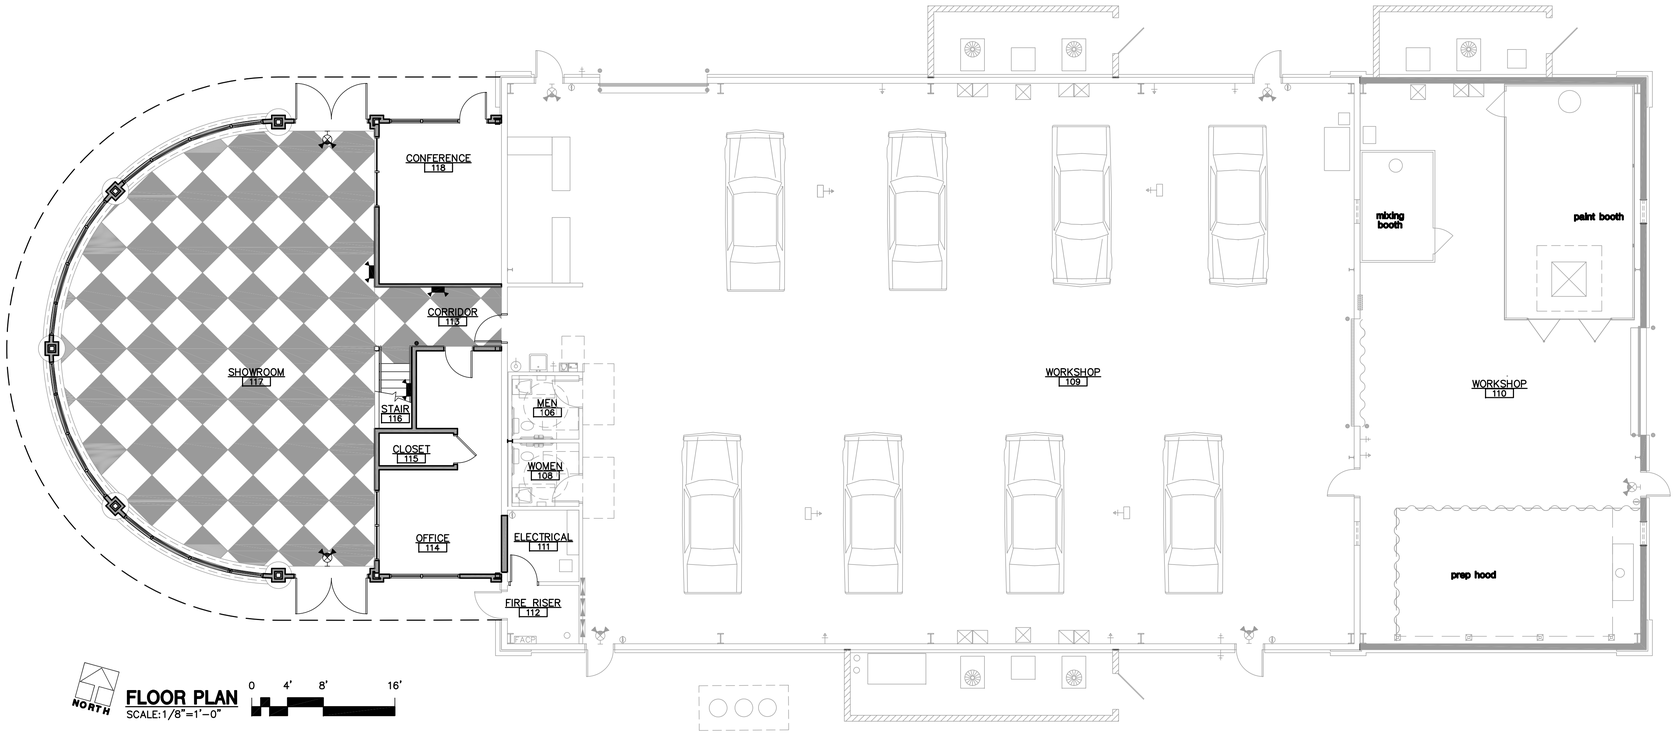

NORTH

FLOOR PLAN
SCALE: 1/8"=1'-0"

0 4' 8' 16'

NOTES

A/RC PHASE III

RH Johnson Recreation Center

Sun City West

Preliminary Floor Plan & Elevations

SHEET NUMBER **A-1**

Archi-CAD
ARCHITECTS, PLLC
2101 E Broadway Rd, Suite 36, Tempe, AZ 85282
Office (480) 962-3823 * archicad@earthlink.net

PROJECT	2504
DATE	11/13/25
REVISION	

PRELIMINARY
NOT FOR CONSTRUCTION
OR RECORDING

THESE DOCUMENTS ARE INSTRUMENTS OF PROFESSIONAL SERVICE AND THE INFORMATION CONTAINED HEREIN IS INCOMPLETE UNLESS USED IN CONJUNCTION WITH THE ARCHITECT'S INTERPRETATIONS, DECISIONS, OBSERVATIONS AND ANNOTATION. USE OR REPRODUCTION OF THESE DOCUMENTS IN WHOLE OR IN PART WITHOUT THE ARCHITECT'S CONSENT IS IN VIOLATION OF COMMON LAW, COPYRIGHT, STATUTORY AND OTHER RESERVED RIGHTS. REFER TO ACT 17 U.S.C. PAR. 511 (1991), WHICH PREMPTS STATE AND LOCAL PUBLIC RECORD ACTS. REFER TO ACT 17 U.S.C. PAR. 301 (1991).